
Drg No.
ZV508I/ZV516I

DO NOT SCALE

THIRD ANGLE

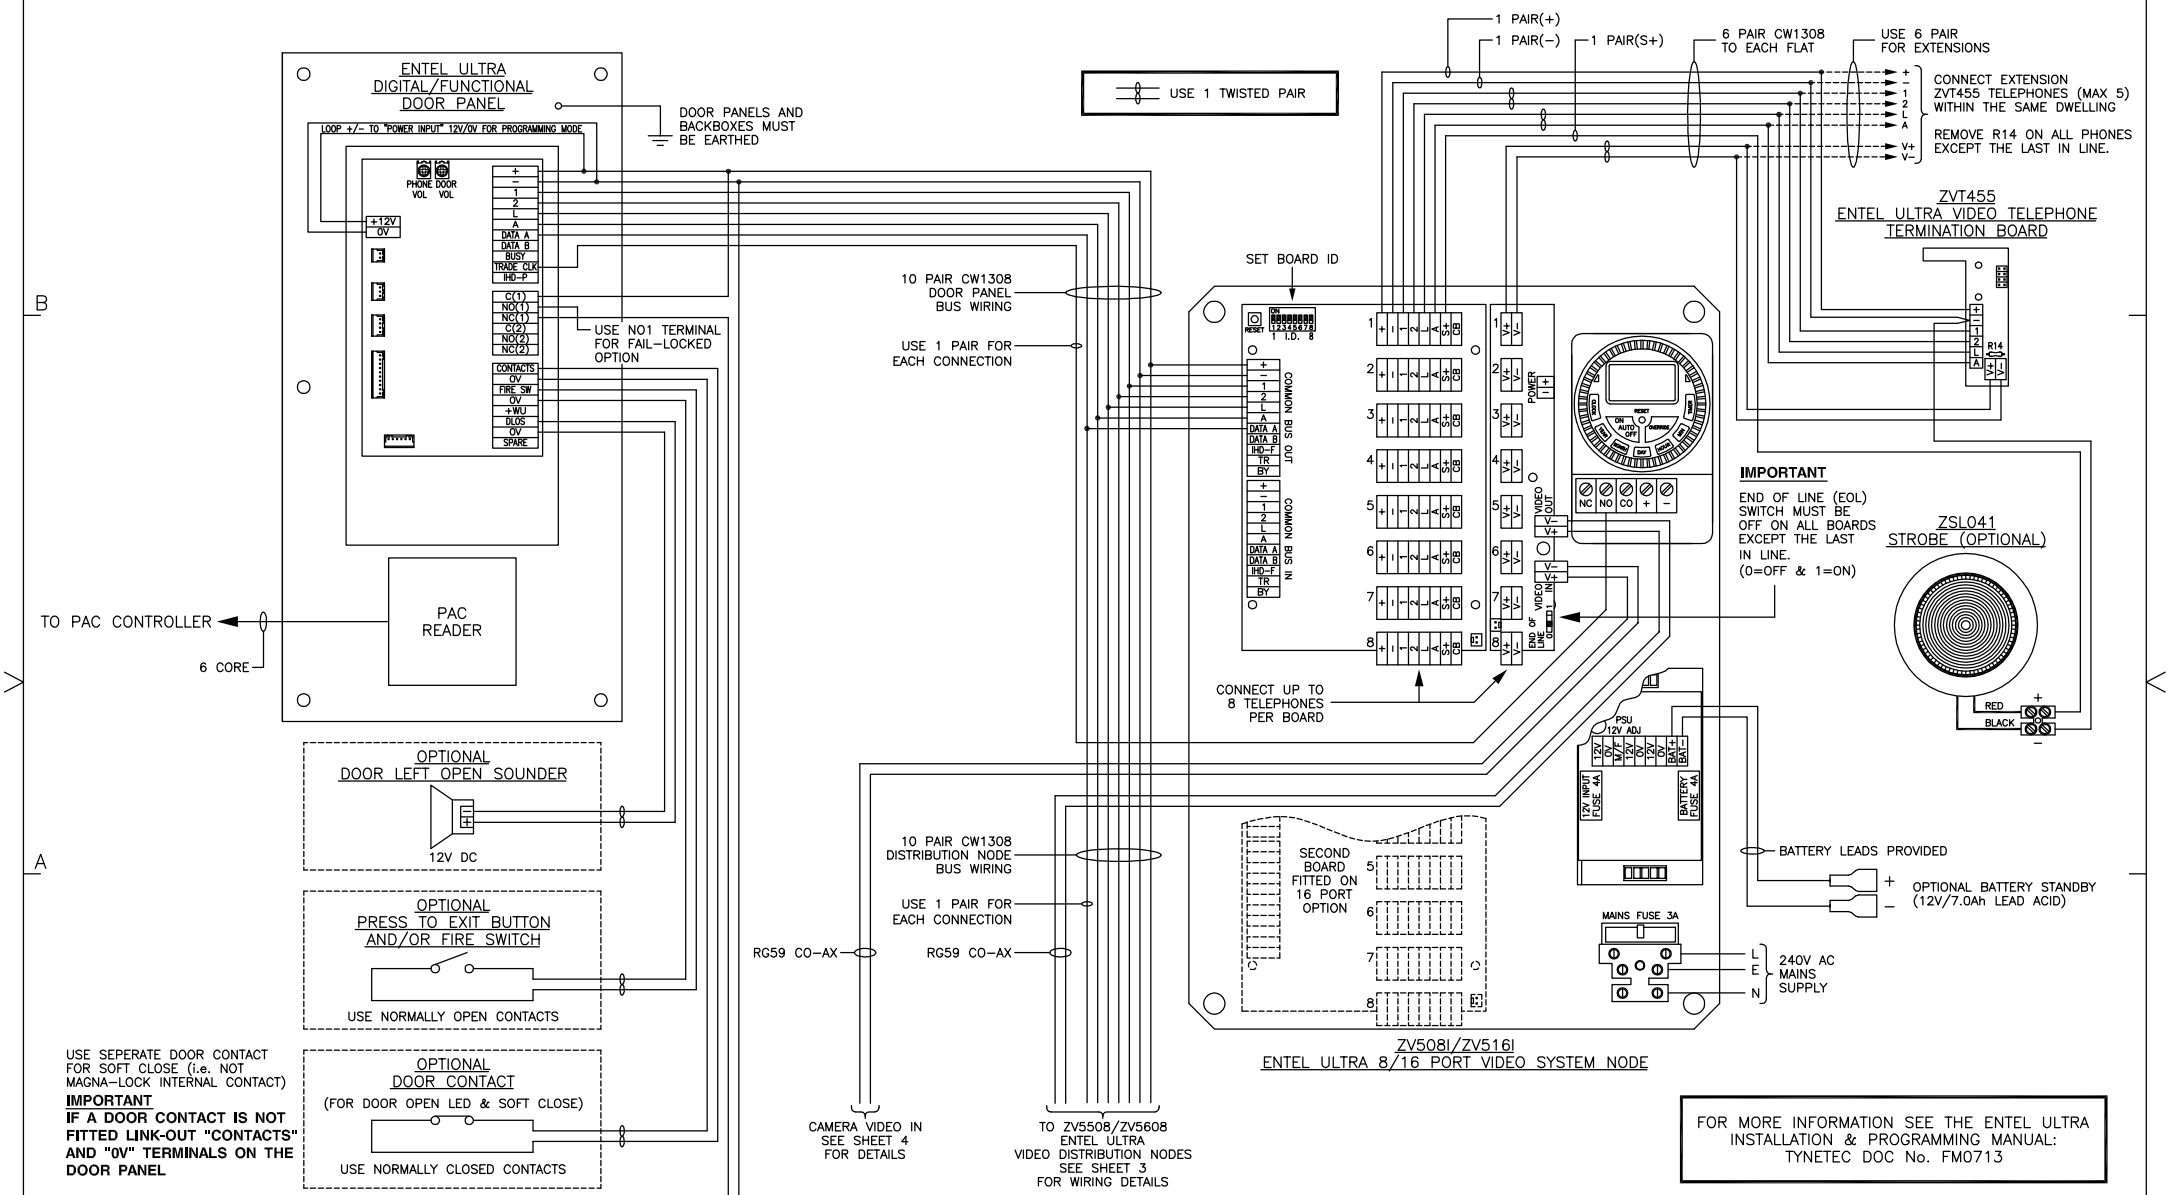

USE SEPERATE DOOR CONTACT FOR SOFT CLOSE (i.e. NOT MAGNA–LOCK INTERNAL CONTACT)

IMPORTANT

IF A DOOR CONTACT IS NOT FITTED LINK-OUT "CONTACTS" AND "0V" TERMINALS ON THE DOOR PANEL

FOR STANDARD FAIL–LOCKED ELECTRIC LOCK CONNECT "+" TO "NO1" ON THE DOOR PANEL.

* **IMPORTANT**

A PROTECTION DIODE MUST BE FITTED DIRECTLY ACROSS THE LOCK TERMINALS

FOR MORE INFORMATION SEE THE ENTEL ULTRA INSTALLATION & PROGRAMMING MANUAL: TYNETEC DOC No. FM0713


CUSTOMER:				TOLERANCES	SHEET 1 OF 4
				ALL DIMENSIONS AND TOLERANCES IN mm UNLESS OTHERWISE STATED 0–100±0.4 | 600–OVER±1.2 100–600±0.8 | ANGULAR±1°	Tynetec is a business unit of Legrand Electric Ltd. Tel: (01670)352371 Fax: (01670)362807
08160001	C	VIDEO PHONE CHANGED	04/08/16	All parts supplied must conform to the requirements of the RoHS Directive (2011/65/EU) unless otherwise specified and agreed with Tynetec prior to shipment.	legrand®
MOD No	MOD	DESCRIPTION	DATE		
Drn. IJD	Chkd.	File ZV508IW1	Scale NTS	TITLE ENTEL ULTRA VIDEO DOOR ENTRY SYSTEM SINGLE ENTRANCE SYSTEM WIRING DETAILS	Drg No. ZV508I/ZV516I

© and property of LEGRAND ELECTRIC LTD. – Communication with third parties is not allowed without permission.

Drg No.
ZV508I/ZV516I

DO NOT SCALE

THIRD ANGLE

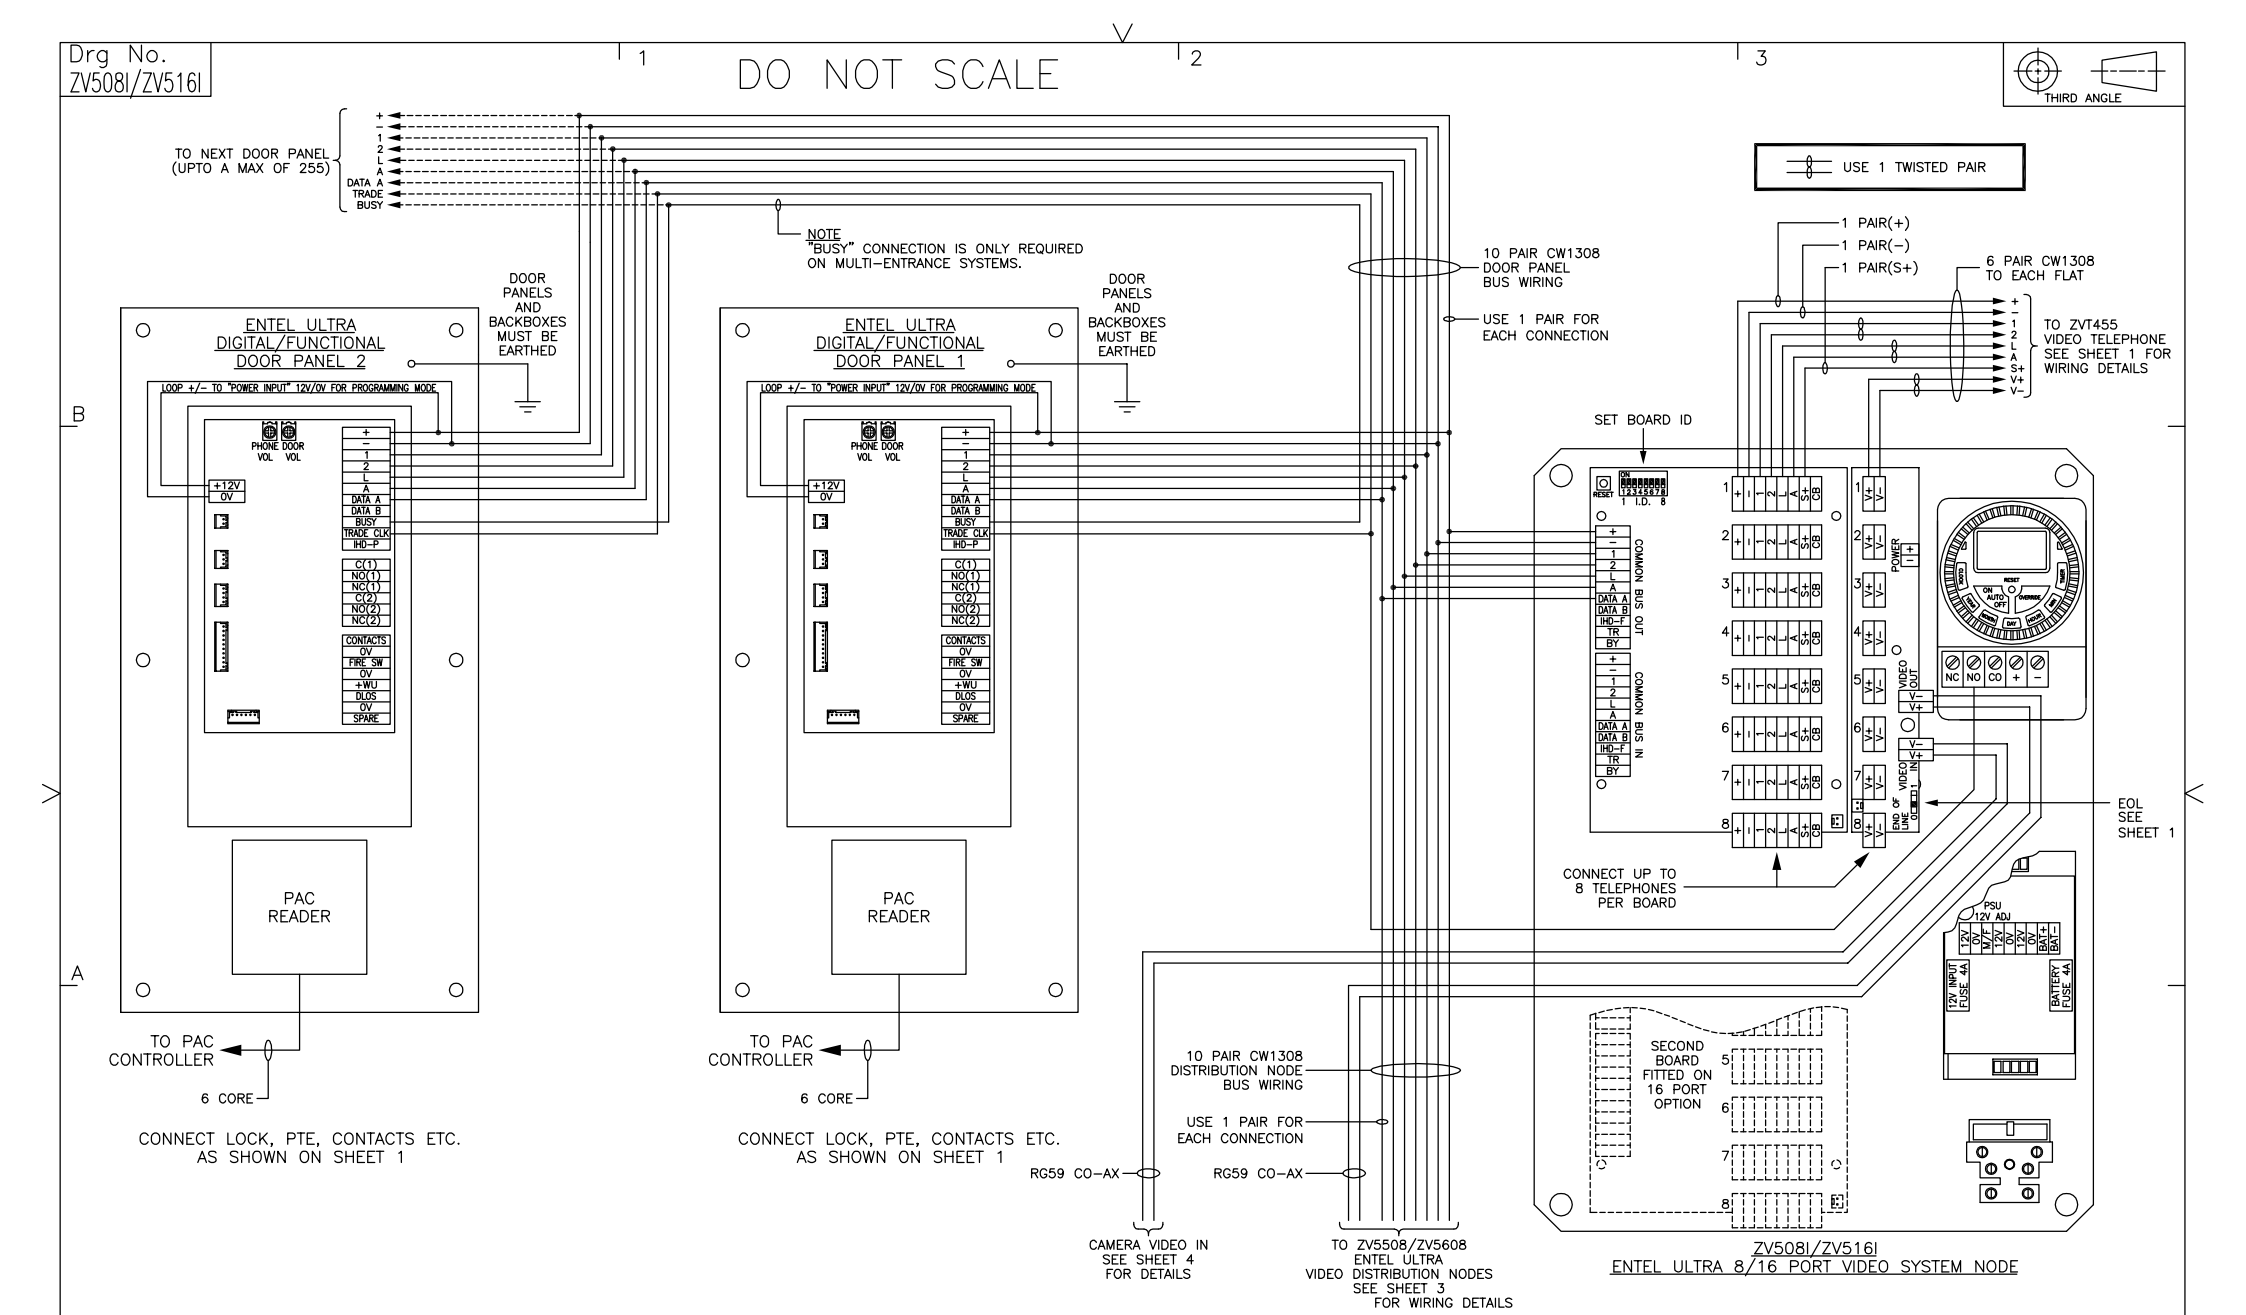

ZV508I/ZV516I
ENTEL ULTRA 8/16 PORT VIDEO SYSTEM NODE

FOR MORE INFORMATION SEE THE ENTEL ULTRA INSTALLATION & PROGRAMMING MANUAL: TYNETEC DOC No. FM0713


CUSTOMER:				TOLERANCES	SHEET 2 OF 4
				ALL DIMENSIONS AND TOLERANCES IN mm UNLESS OTHERWISE STATED 0−100±0.4 600−OVER±1.2 100−600±0.8 ANGULAR±1°	Tynetec is a business unit of Legrand Electric Ltd. Tel: (01670)352371 Fax: (01670)362807
08160001	C	VIDEO PHONE CHANGED	04/08/16	All parts supplied must conform to the requirements of the RoHS Directive (2011/65/EU) unless otherwise specified and agreed with Tynetec prior to shipment.	legrand®
MOD No	MOD	DESCRIPTION	DATE		
Drn. IJD	Chkd.	File ZV508IW2	Scale NTS	TITLE ENTEL ULTRA VIDEO DOOR ENTRY SYSTEM MULTI ENTRANCE SYSTEM WIRING DETAILS	Drg No. ZV508I/ZV516I

© and property of LEGRAND ELECTRIC LTD. − Communication with third parties is not allowed without permission.

Drg No.
ZV508I/ZV516I

DO NOT SCALE

THIRD ANGLE

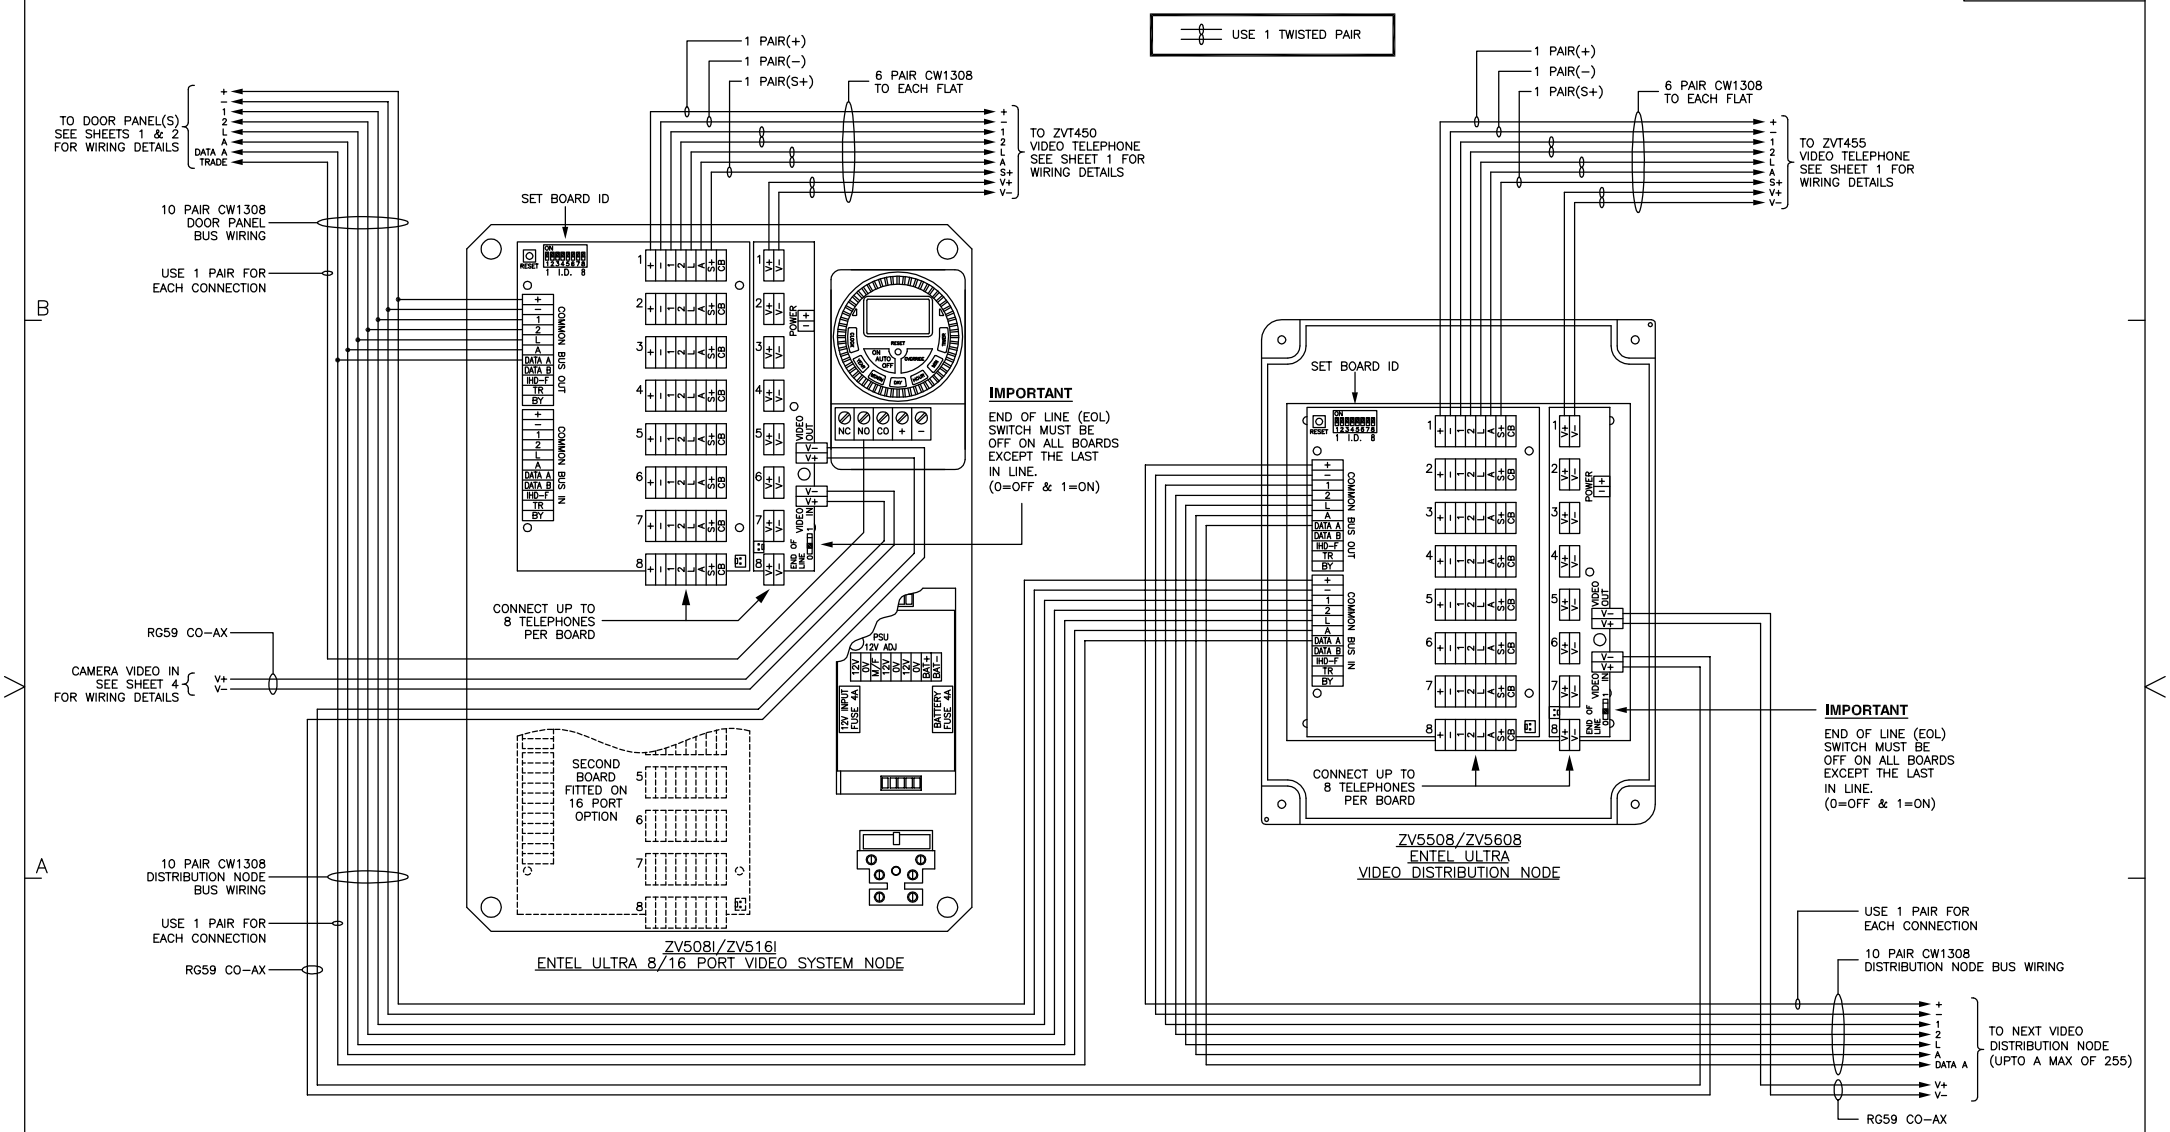

FOR MORE INFORMATION SEE THE ENTEL ULTRA INSTALLATION & PROGRAMMING MANUAL: TYNETEC DOC No. FM0713

CUSTOMER:				TOLERANCES	SHEET 3 OF 4
				ALL DIMENSIONS AND TOLERANCES IN mm UNLESS OTHERWISE STATED 0−100±0.4 | 600−OVER±1.2 100−600±0.8 | ANGULAR±1°	Tynetec is a business unit of Legrand Electric Ltd. Tel: (01670)352371 Fax: (01670)362807
08160001	C	VIDEO PHONE CHANGED	04/08/16	All parts supplied must conform to the requirements of the RoHS Directive (2011/65/EU) unless otherwise specified and agreed with Tynetec prior to shipment.	legrand®
MOD No	MOD	DESCRIPTION	DATE		
Drn. IJD	Chkd.	File ZV508IW3	Scale NTS	TITLE ENTEL ULTRA VIDEO DOOR ENTRY SYSTEM DISTRIBUTION NODE WIRING DETAILS	Drg No. ZV508I/ZV516I

© and property of LEGRAND ELECTRIC LTD. − Communication with third parties is not allowed without permission.


Drg No.
ZV5081/ZV5161

DO NOT SCALE

THIRD ANGLE


VIDEO DISTRIBUTION AMPLIFIER (2 OUTPUT)

ZV5520

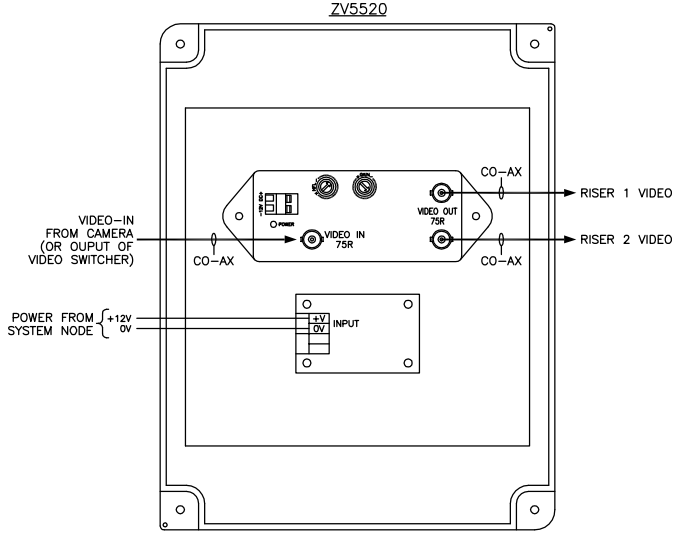


VIDEO DISTRIBUTION AMPLIFIER (4 OUTPUT)

ZV5530

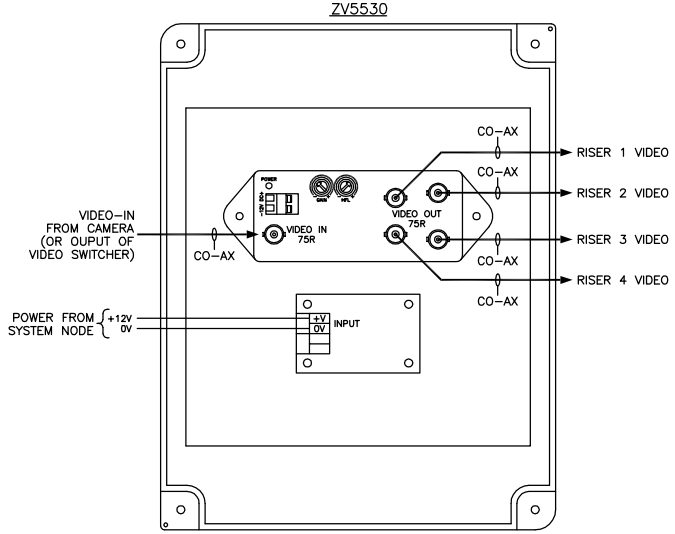


VIDEO LINE CORRECTOR/EXTENDER

ZV5540

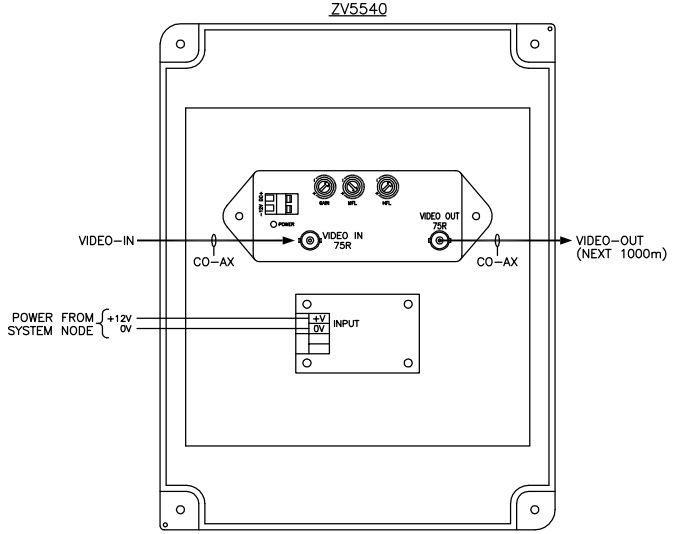


8 CHANNEL CAMERA VIDEO SWITCHER

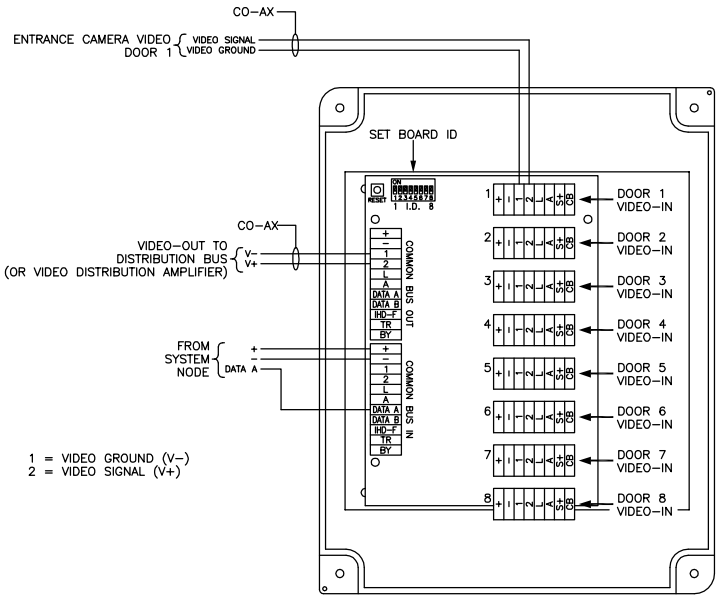

ZV5550

2 ENTRANCE VIDEO SWITCH RELAY

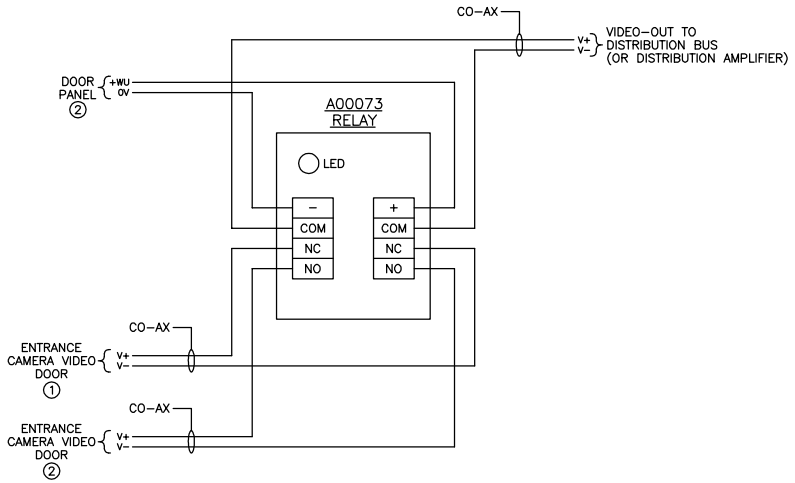

CUSTOMER:				TOLERANCES	SHEET 4 OF 4
				ALL DIMENSIONS AND TOLERANCES IN mm UNLESS OTHERWISE STATED 0–100±0.4 | 600–OVER±1.2 100–600±0.8 | ANGULAR±1°	Tynetec is a business unit of Legrand Electric Ltd. Tel: (01670)352371 Fax: (01670)362807
08160001	C	VIDEO PHONE CHANGED	04/08/16	All parts supplied must conform to the requirements of the RoHS Directive (2011/65/EU) unless otherwise specified and agreed with Tynetec prior to shipment.	legrand®
MOD No	MOD	DESCRIPTION	DATE		
Drn. IJD	Chkd.	File ZV5081W4	Scale NTS	TITLE ENTEL ULTRA VIDEO DOOR ENTRY SYSTEM VIDEO AMPLIFIER & SWITCHER OPTIONS	Drg No. ZV5081/ZV5161

© and property of LEGRAND ELECTRIC LTD. – Communication with third parties is not allowed without permission.